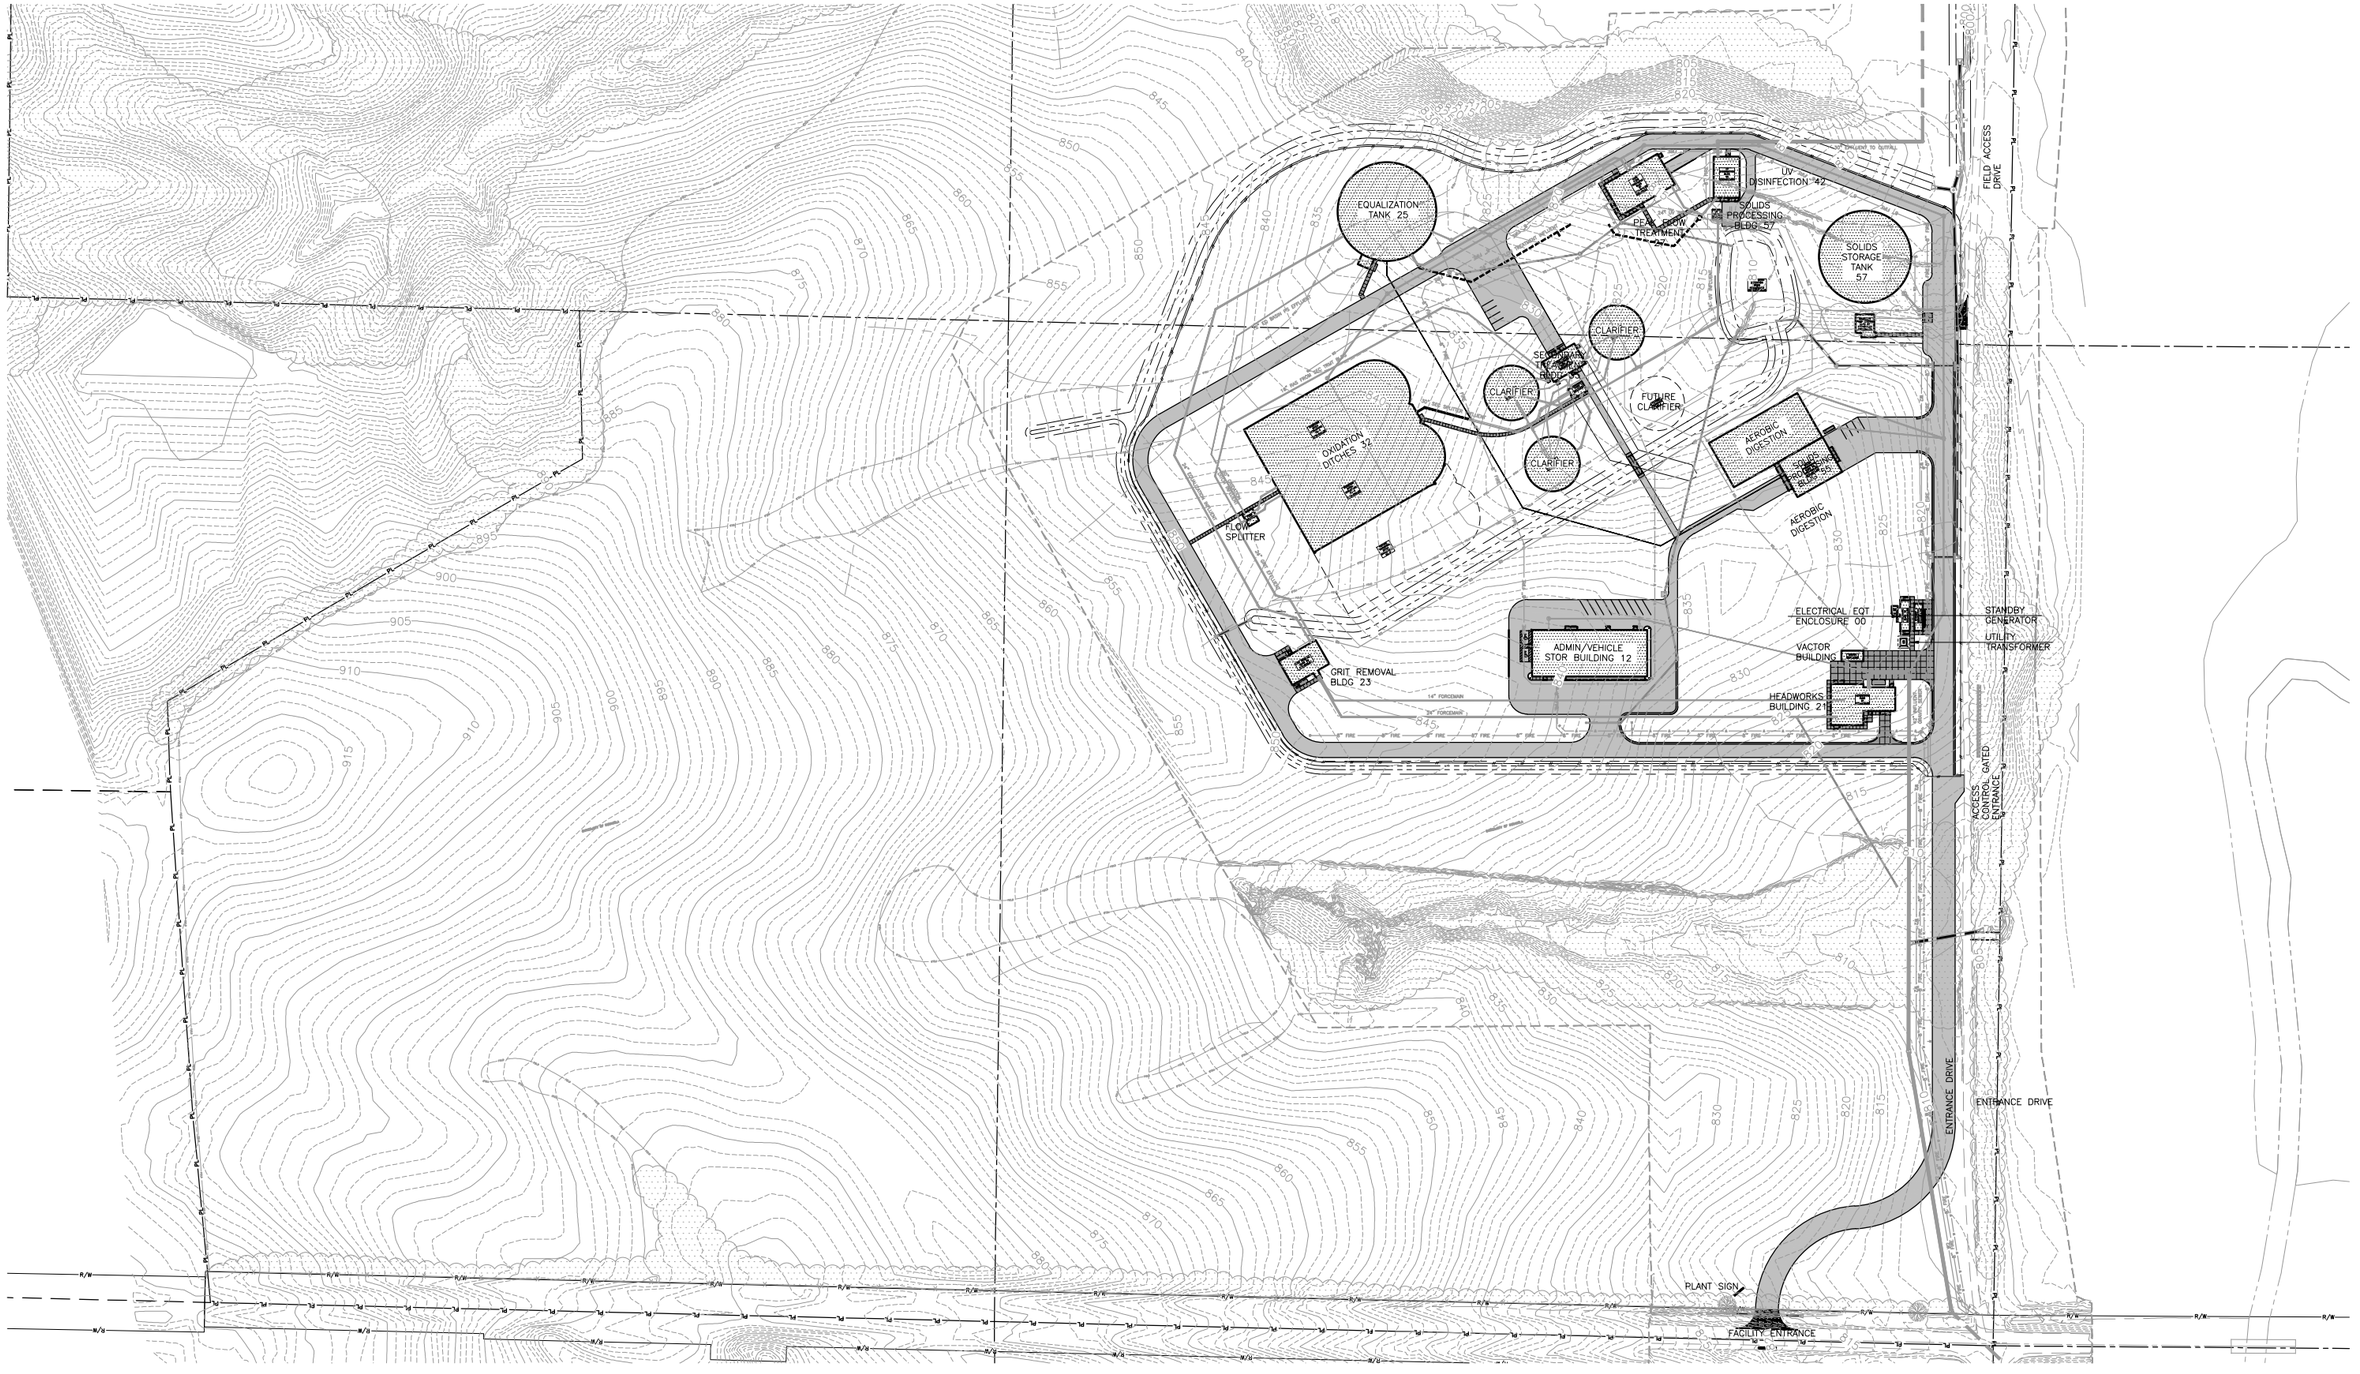

1 SITE PLAN

0 100
1"=100'

NORTH

DRAWN BY:	CMB, JT	JOB DATE:	2019
APPROVED:	JPF	JOB NUMBER:	181950
CAD DATE:	10/3/2019 2:15:41 PM		
CAD FILE:	J:\2018\181950\CAD\Dwgs\G\G.08 OVERALL SITE PLAN.dwg		

BAR IS ONE INCH ON OFFICIAL DRAWINGS.
0 1"
IF NOT ONE INCH, ADJUST SCALE ACCORDINGLY.

NO.	DATE	BY	REVISION DESCRIPTION

HRGreen.com
HRGreen

INDIANOLA WATER RESOURCE RECOVERY FACILITY
INDIANOLA, IOWA – 2019

GENERAL
OVERALL SITE PLAN

SHEET NO.
G.08