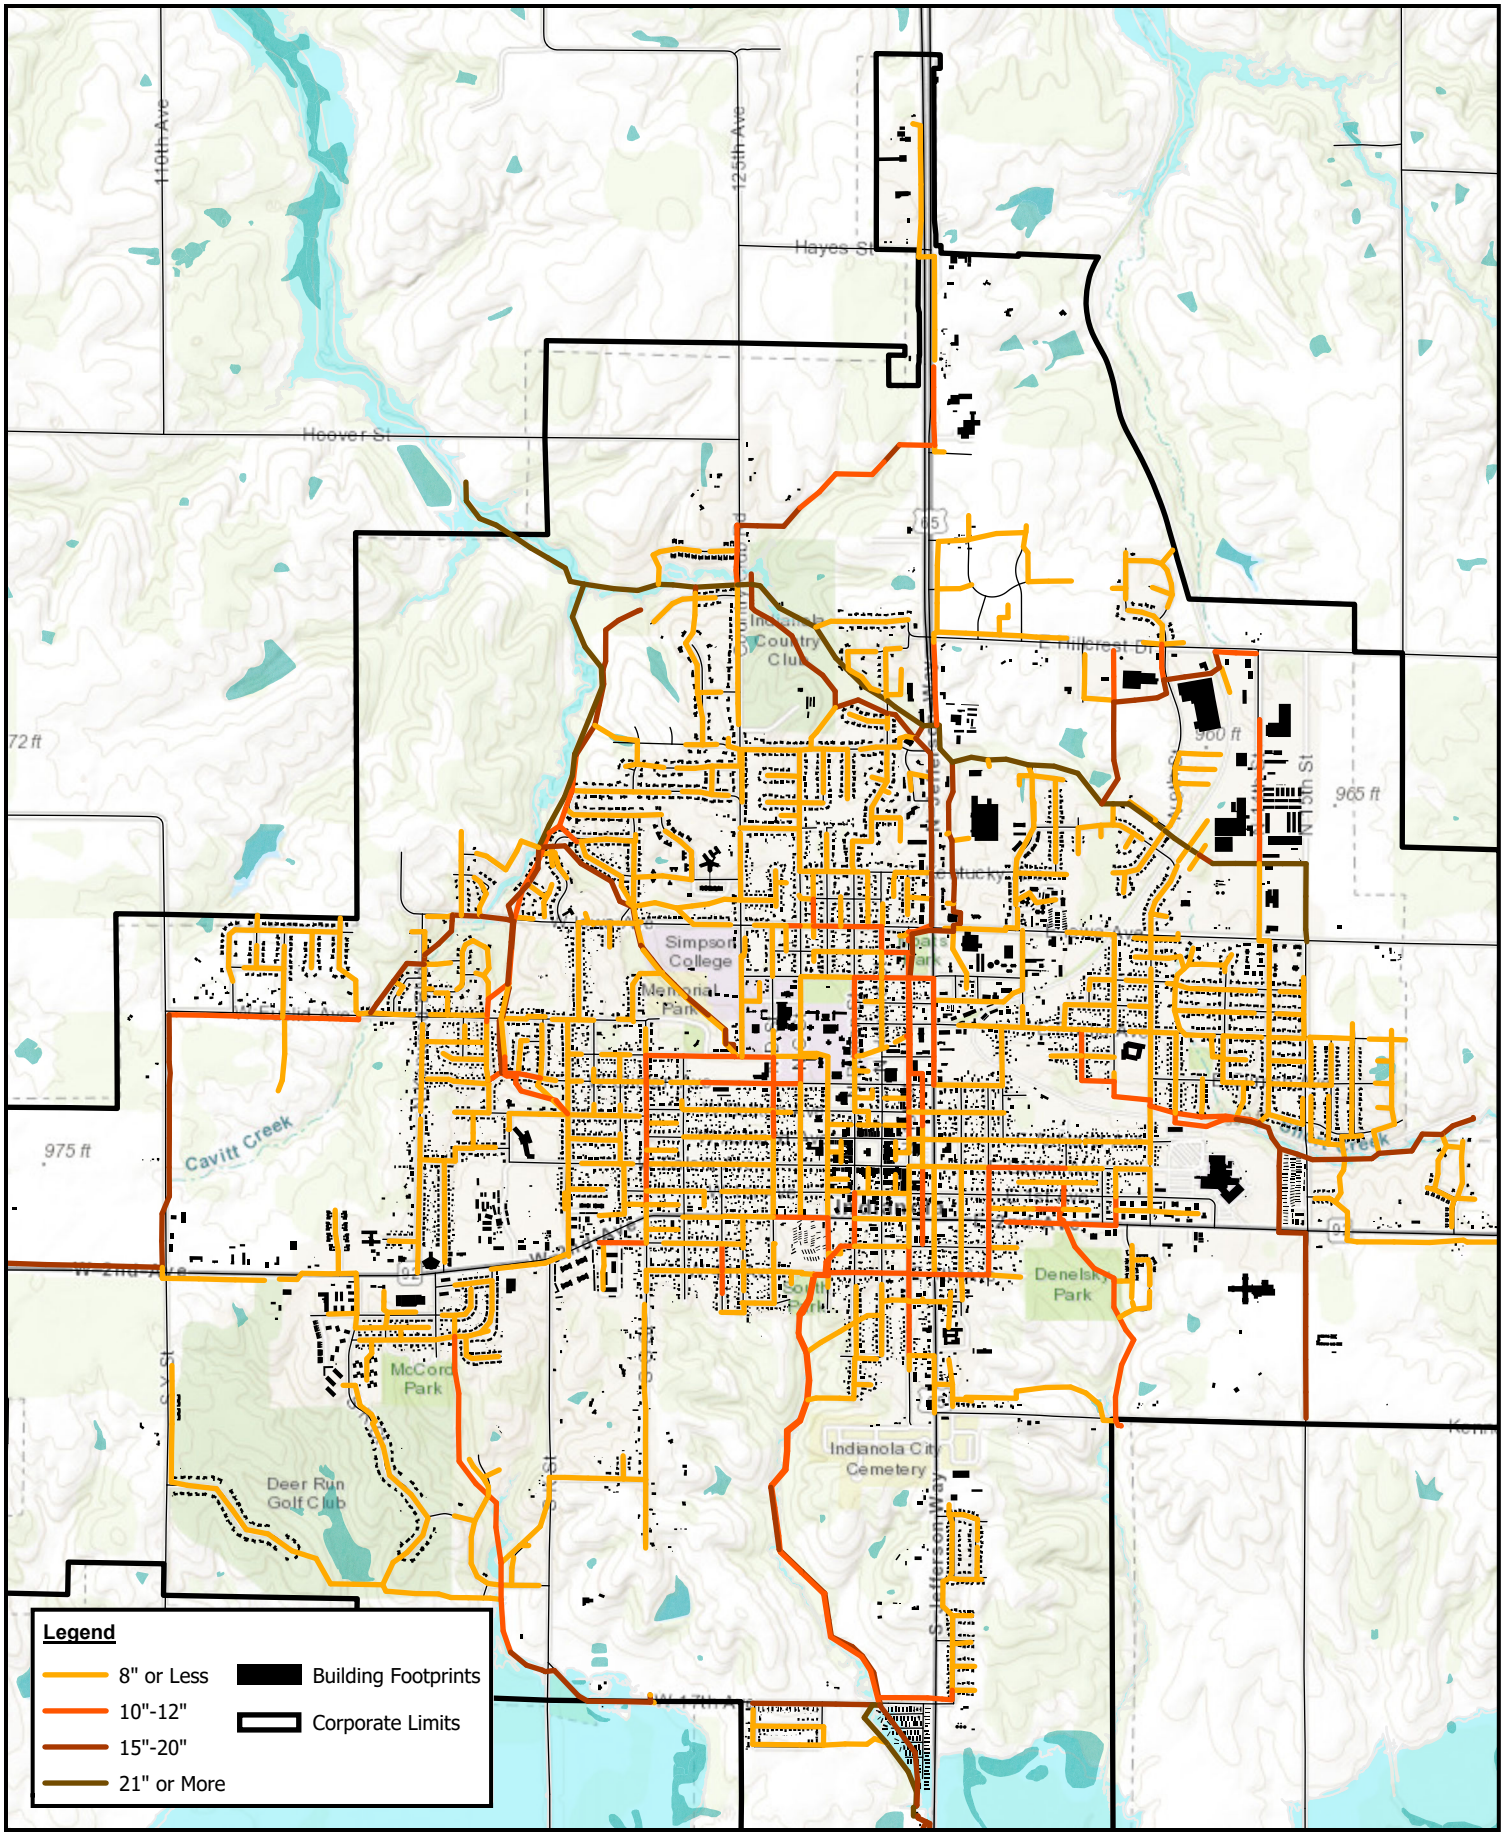

SNYDER & ASSOCIATES

CITY OF INDIANOLA EST 1849

N

0 0.25 0.5 Miles

Sanitary Sewer System