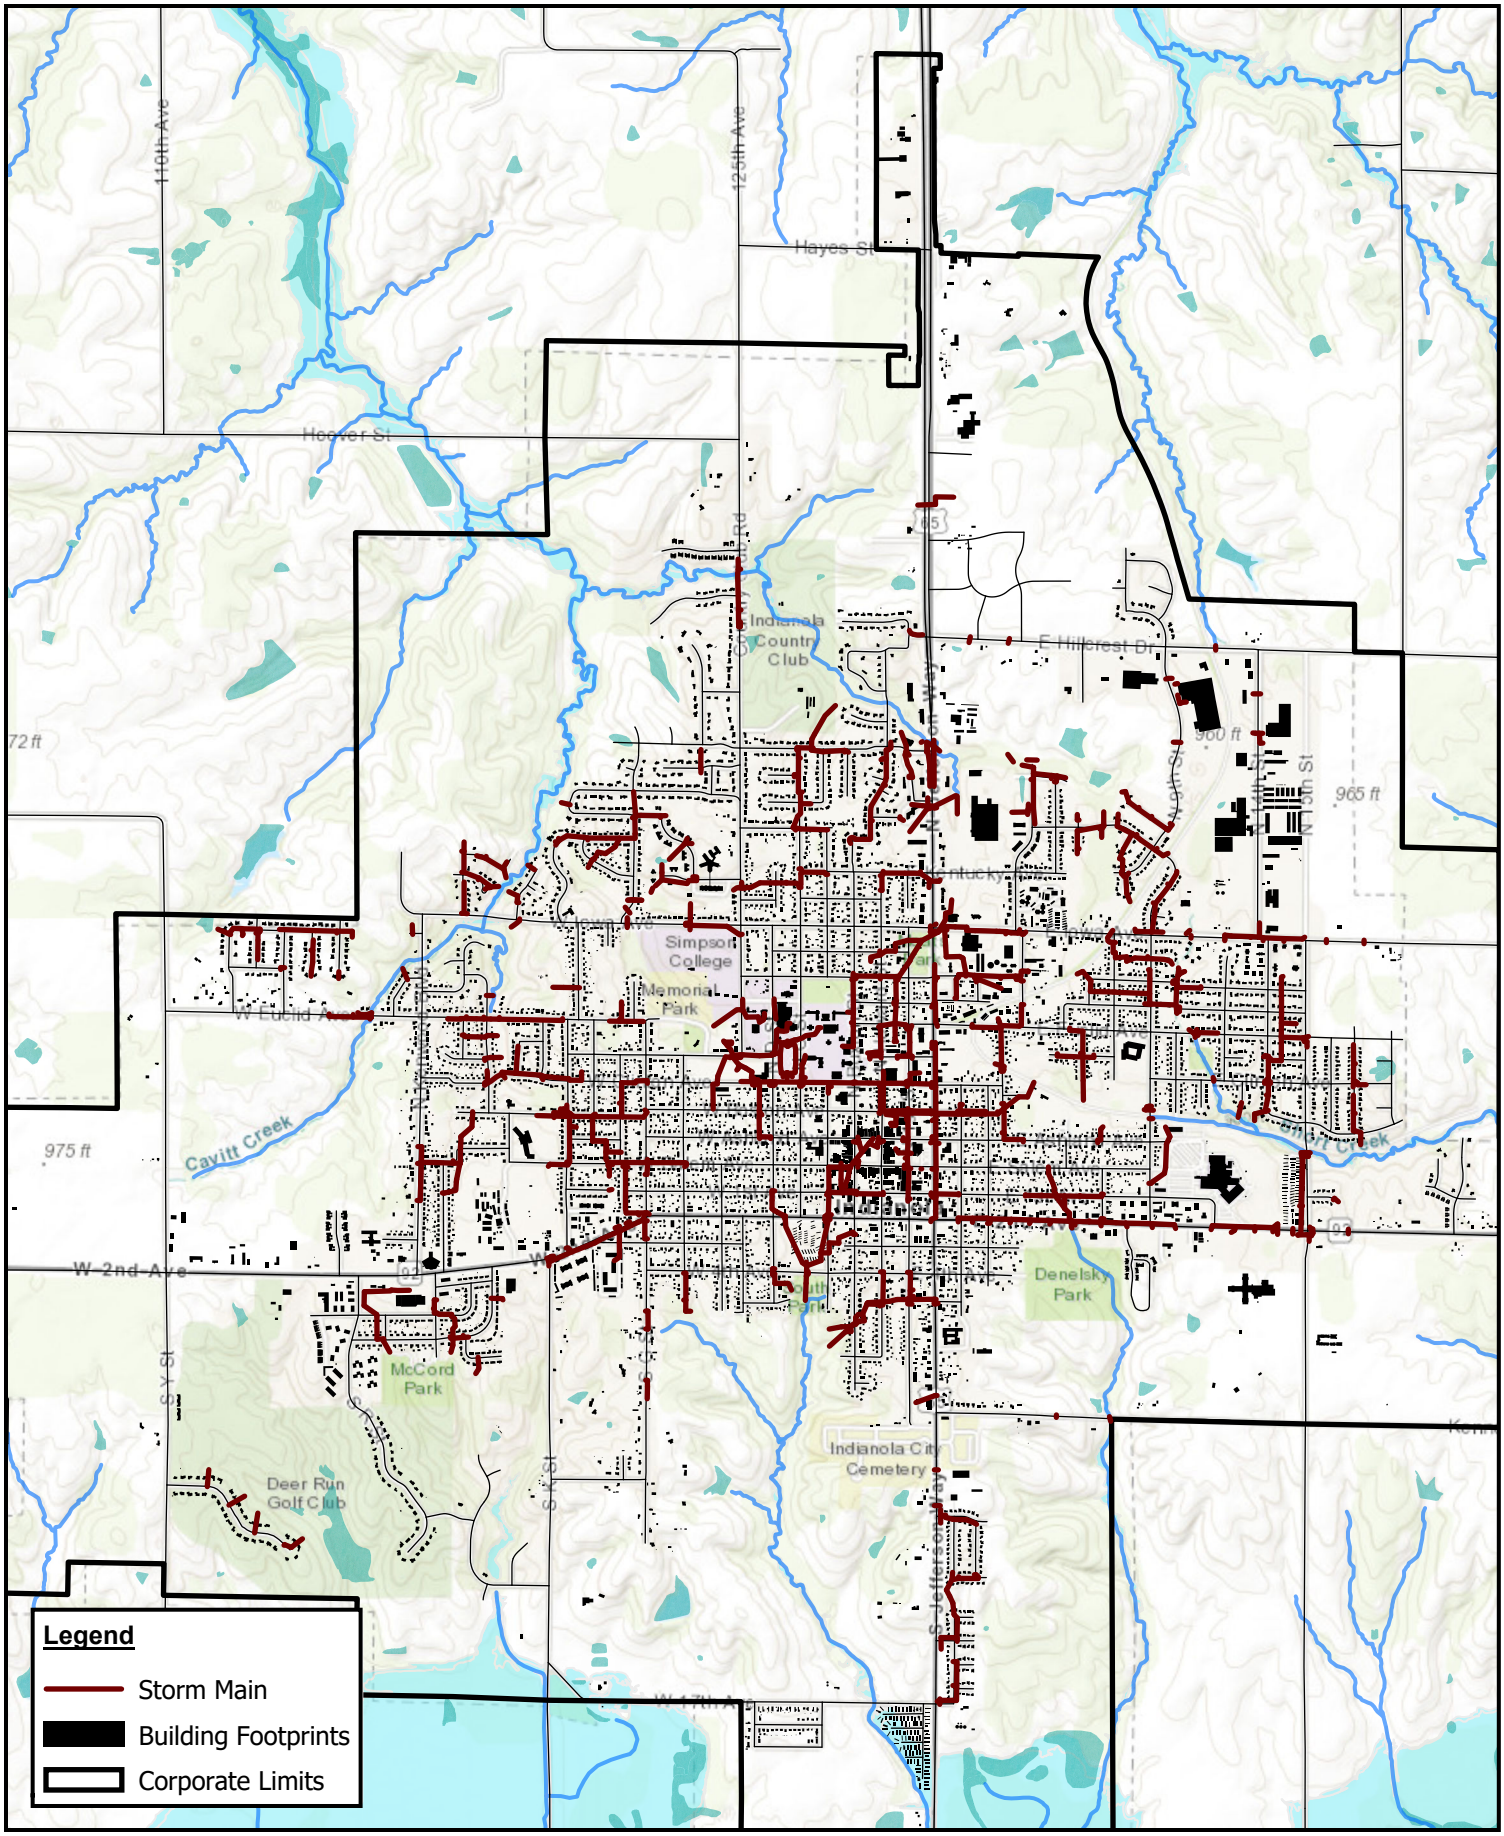

SNYDER & ASSOCIATES

CITY OF INDIANOLA EST 1849

N

0 0.3 0.6

Miles

Storm Sewer System