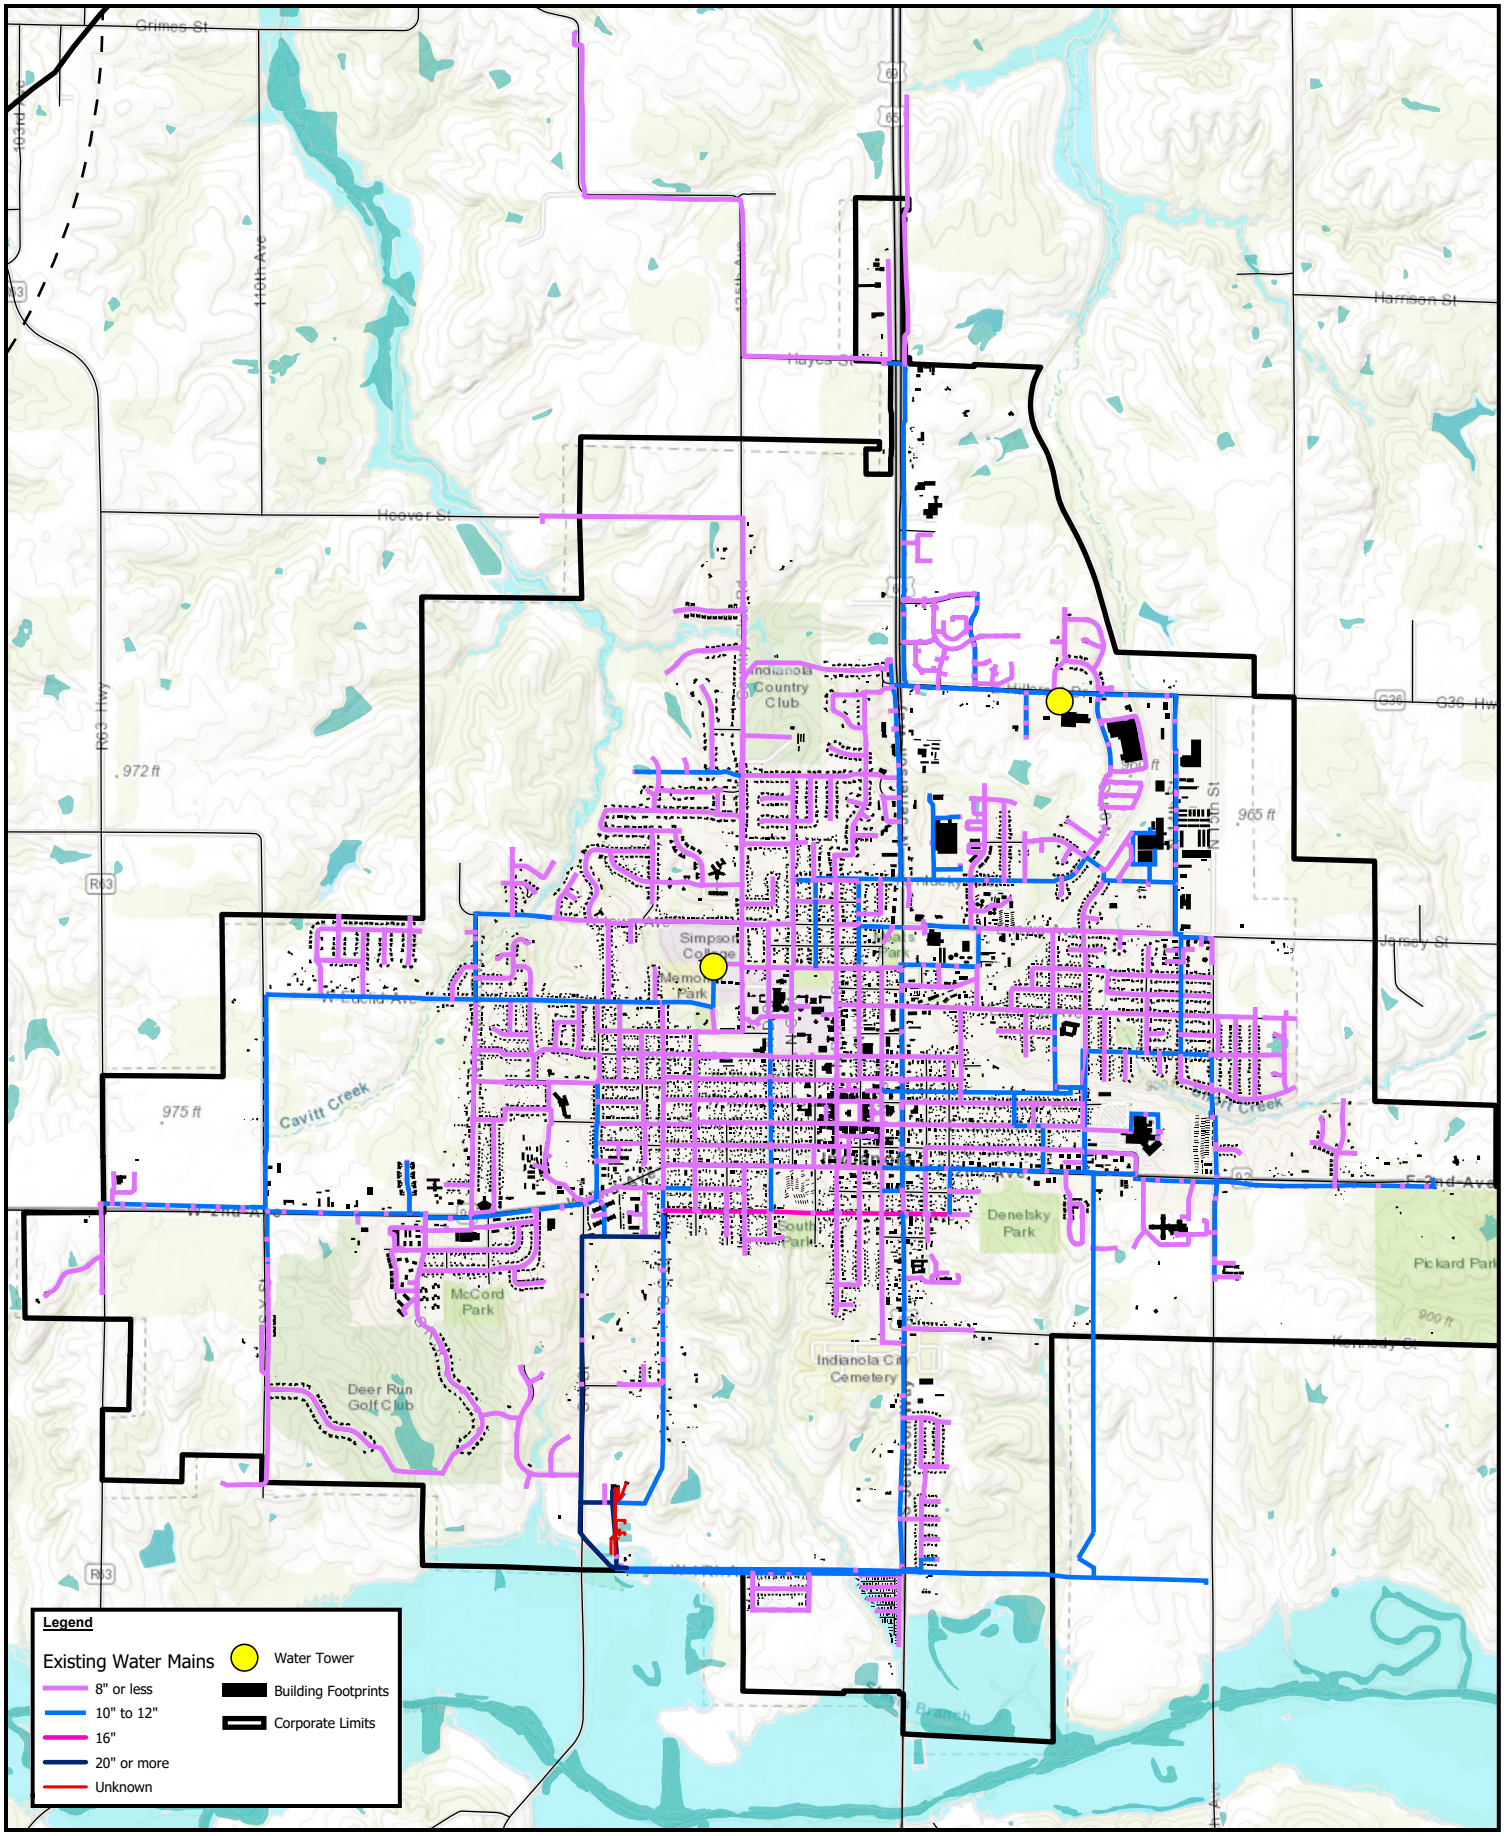

SNYDER & ASSOCIATES

CITY OF INDIANOLA EST. 1849

N

0 0.3 0.6

Miles

Existing Water System